Township 2 South
Range 37 East

N

SCALE: 1"=2200'

LEGEND

- Road by petition
- Road by deed
- Vacated roadway
- Road by Commissioners Journal or Court Order
- Approximate location of roadway due to inaccurate or unretraceable description (or)

The following documents cannot be accurately plotted, but appear to be within this Township:
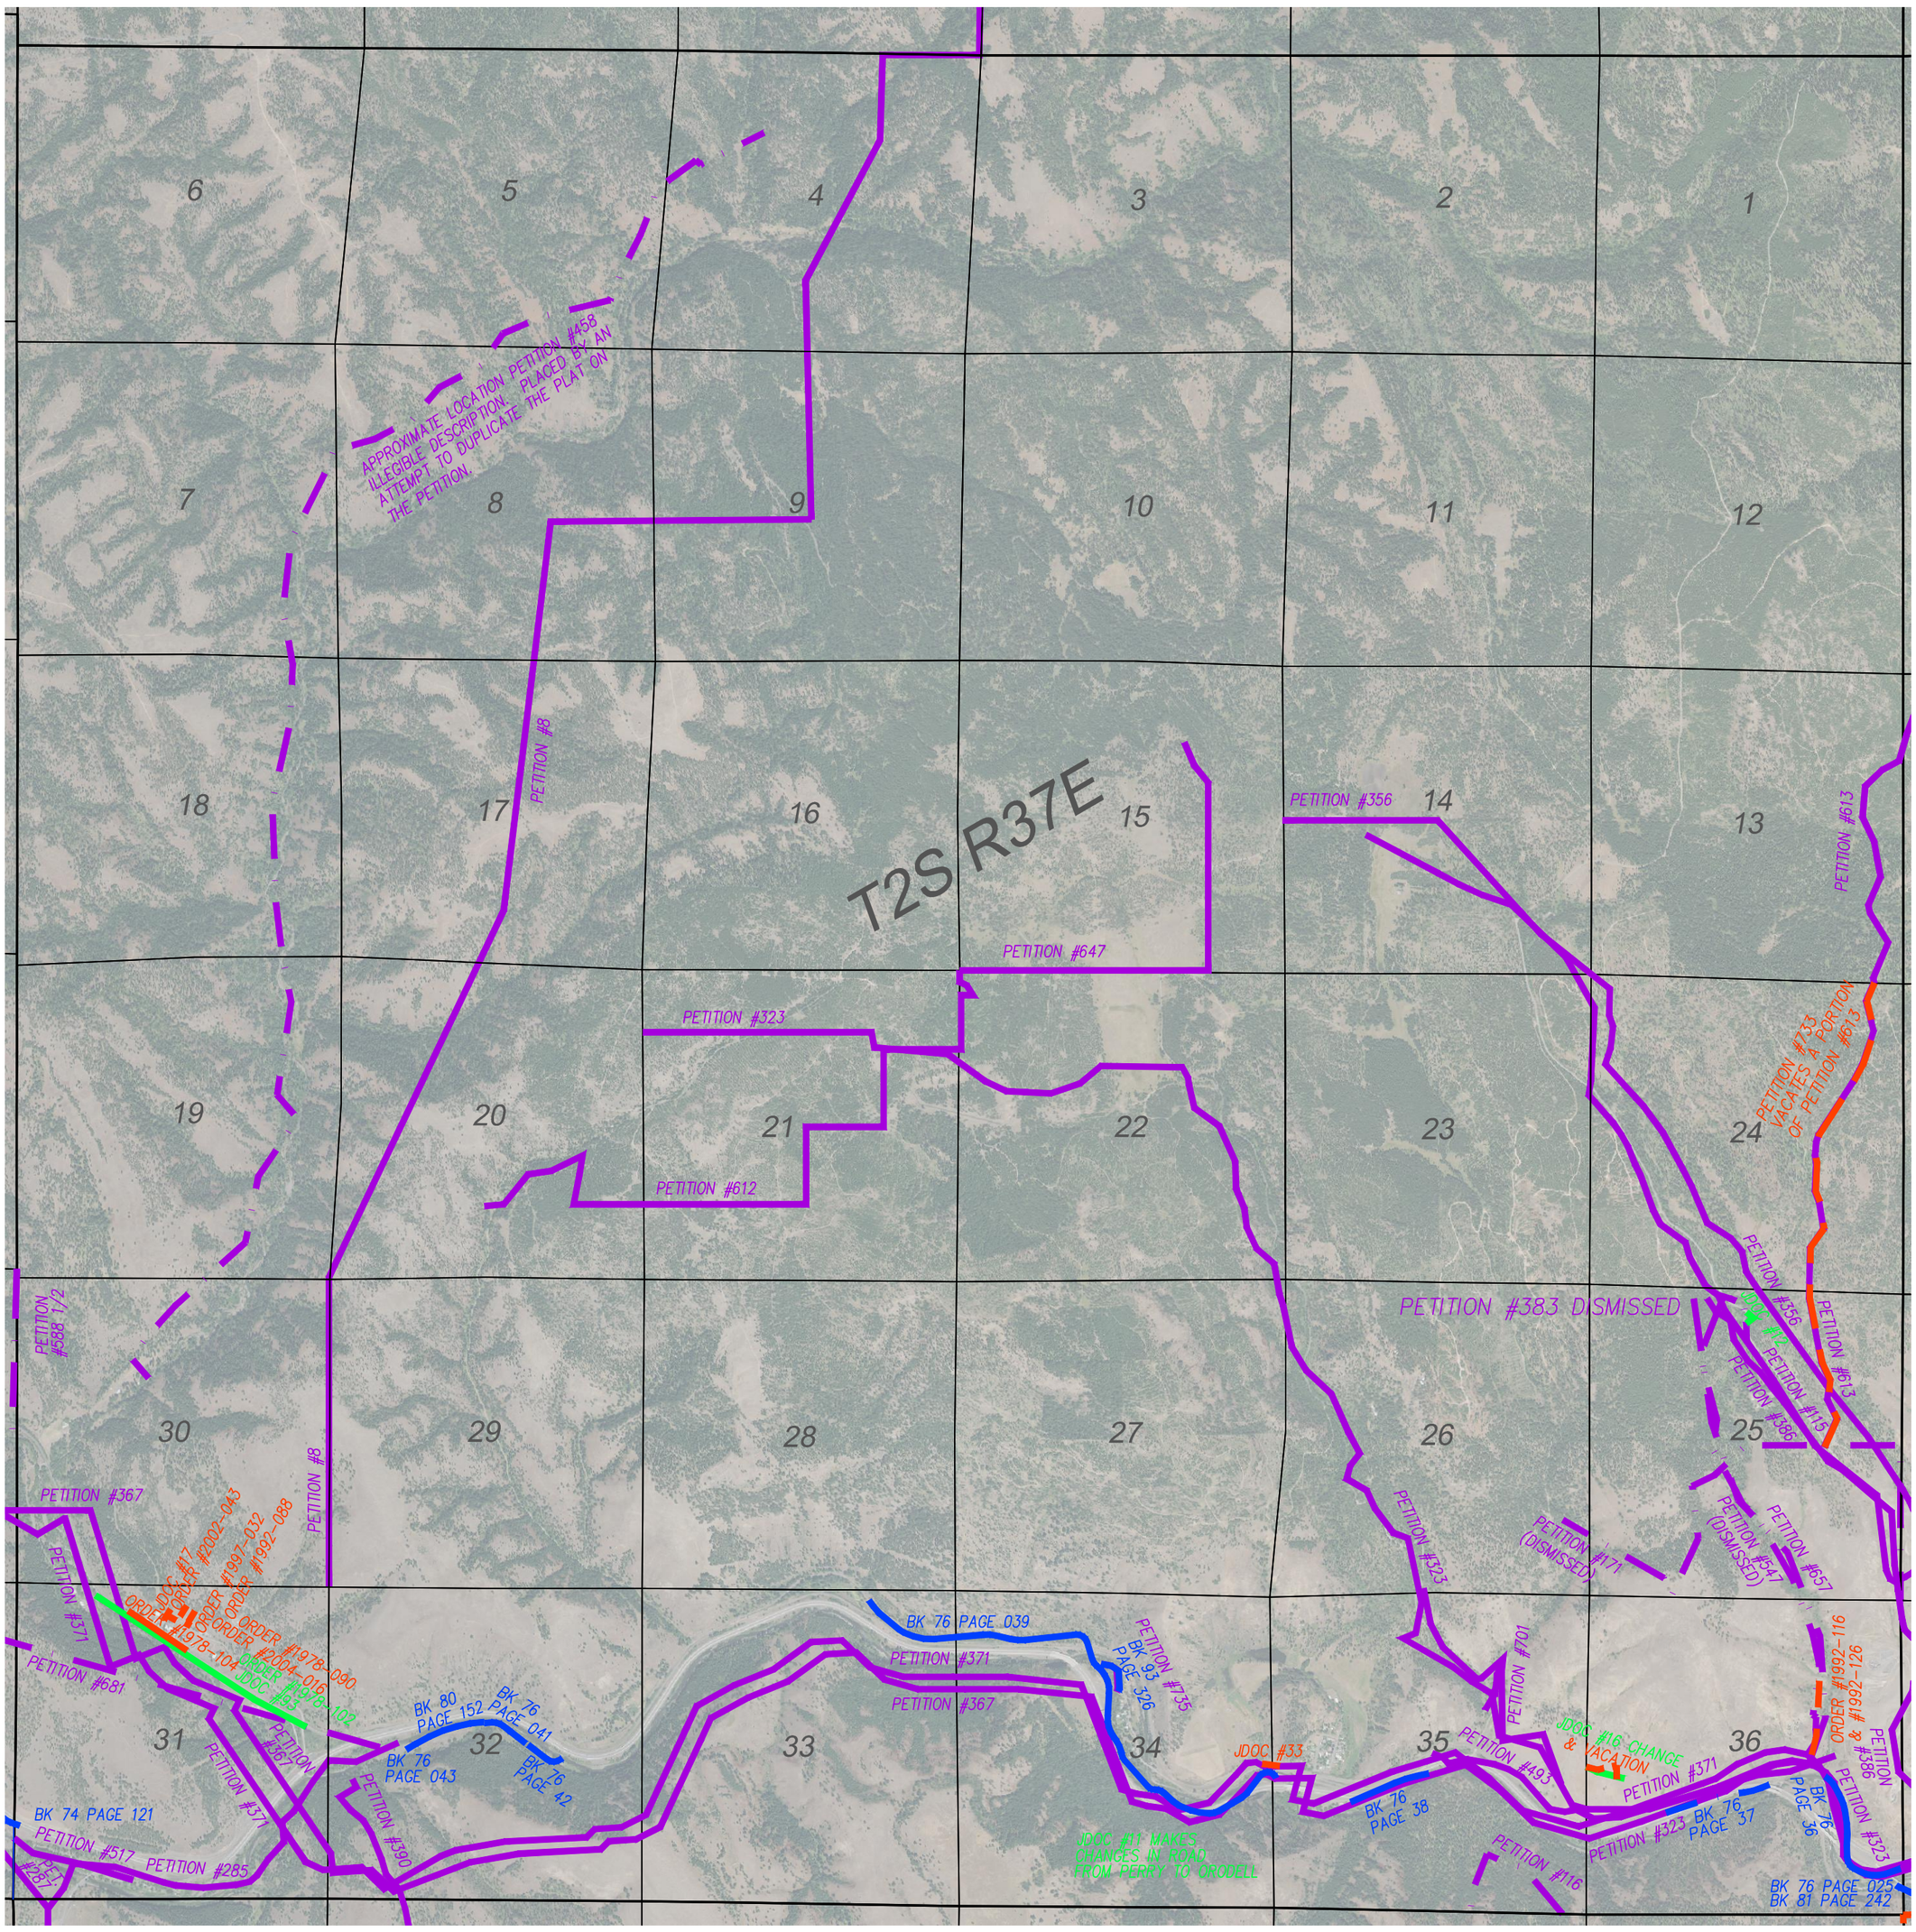
PETITION #275 IS AN APPROPRIATION FOR THE PURCHASE OF "MEACHAM TOLL ROAD. NO DESCRIPTION GIVEN.
PETITION #327 CANNOT BE ACCURATELY PLOTTED. VAGUE DESCRIPTION. PETITION DISMISSED.
PETITION #368 CANNOT BE ACCURATELY PLOTTED. DESCRIPTION IS BY OWNERSHIPS. PETITION DISMISSED.