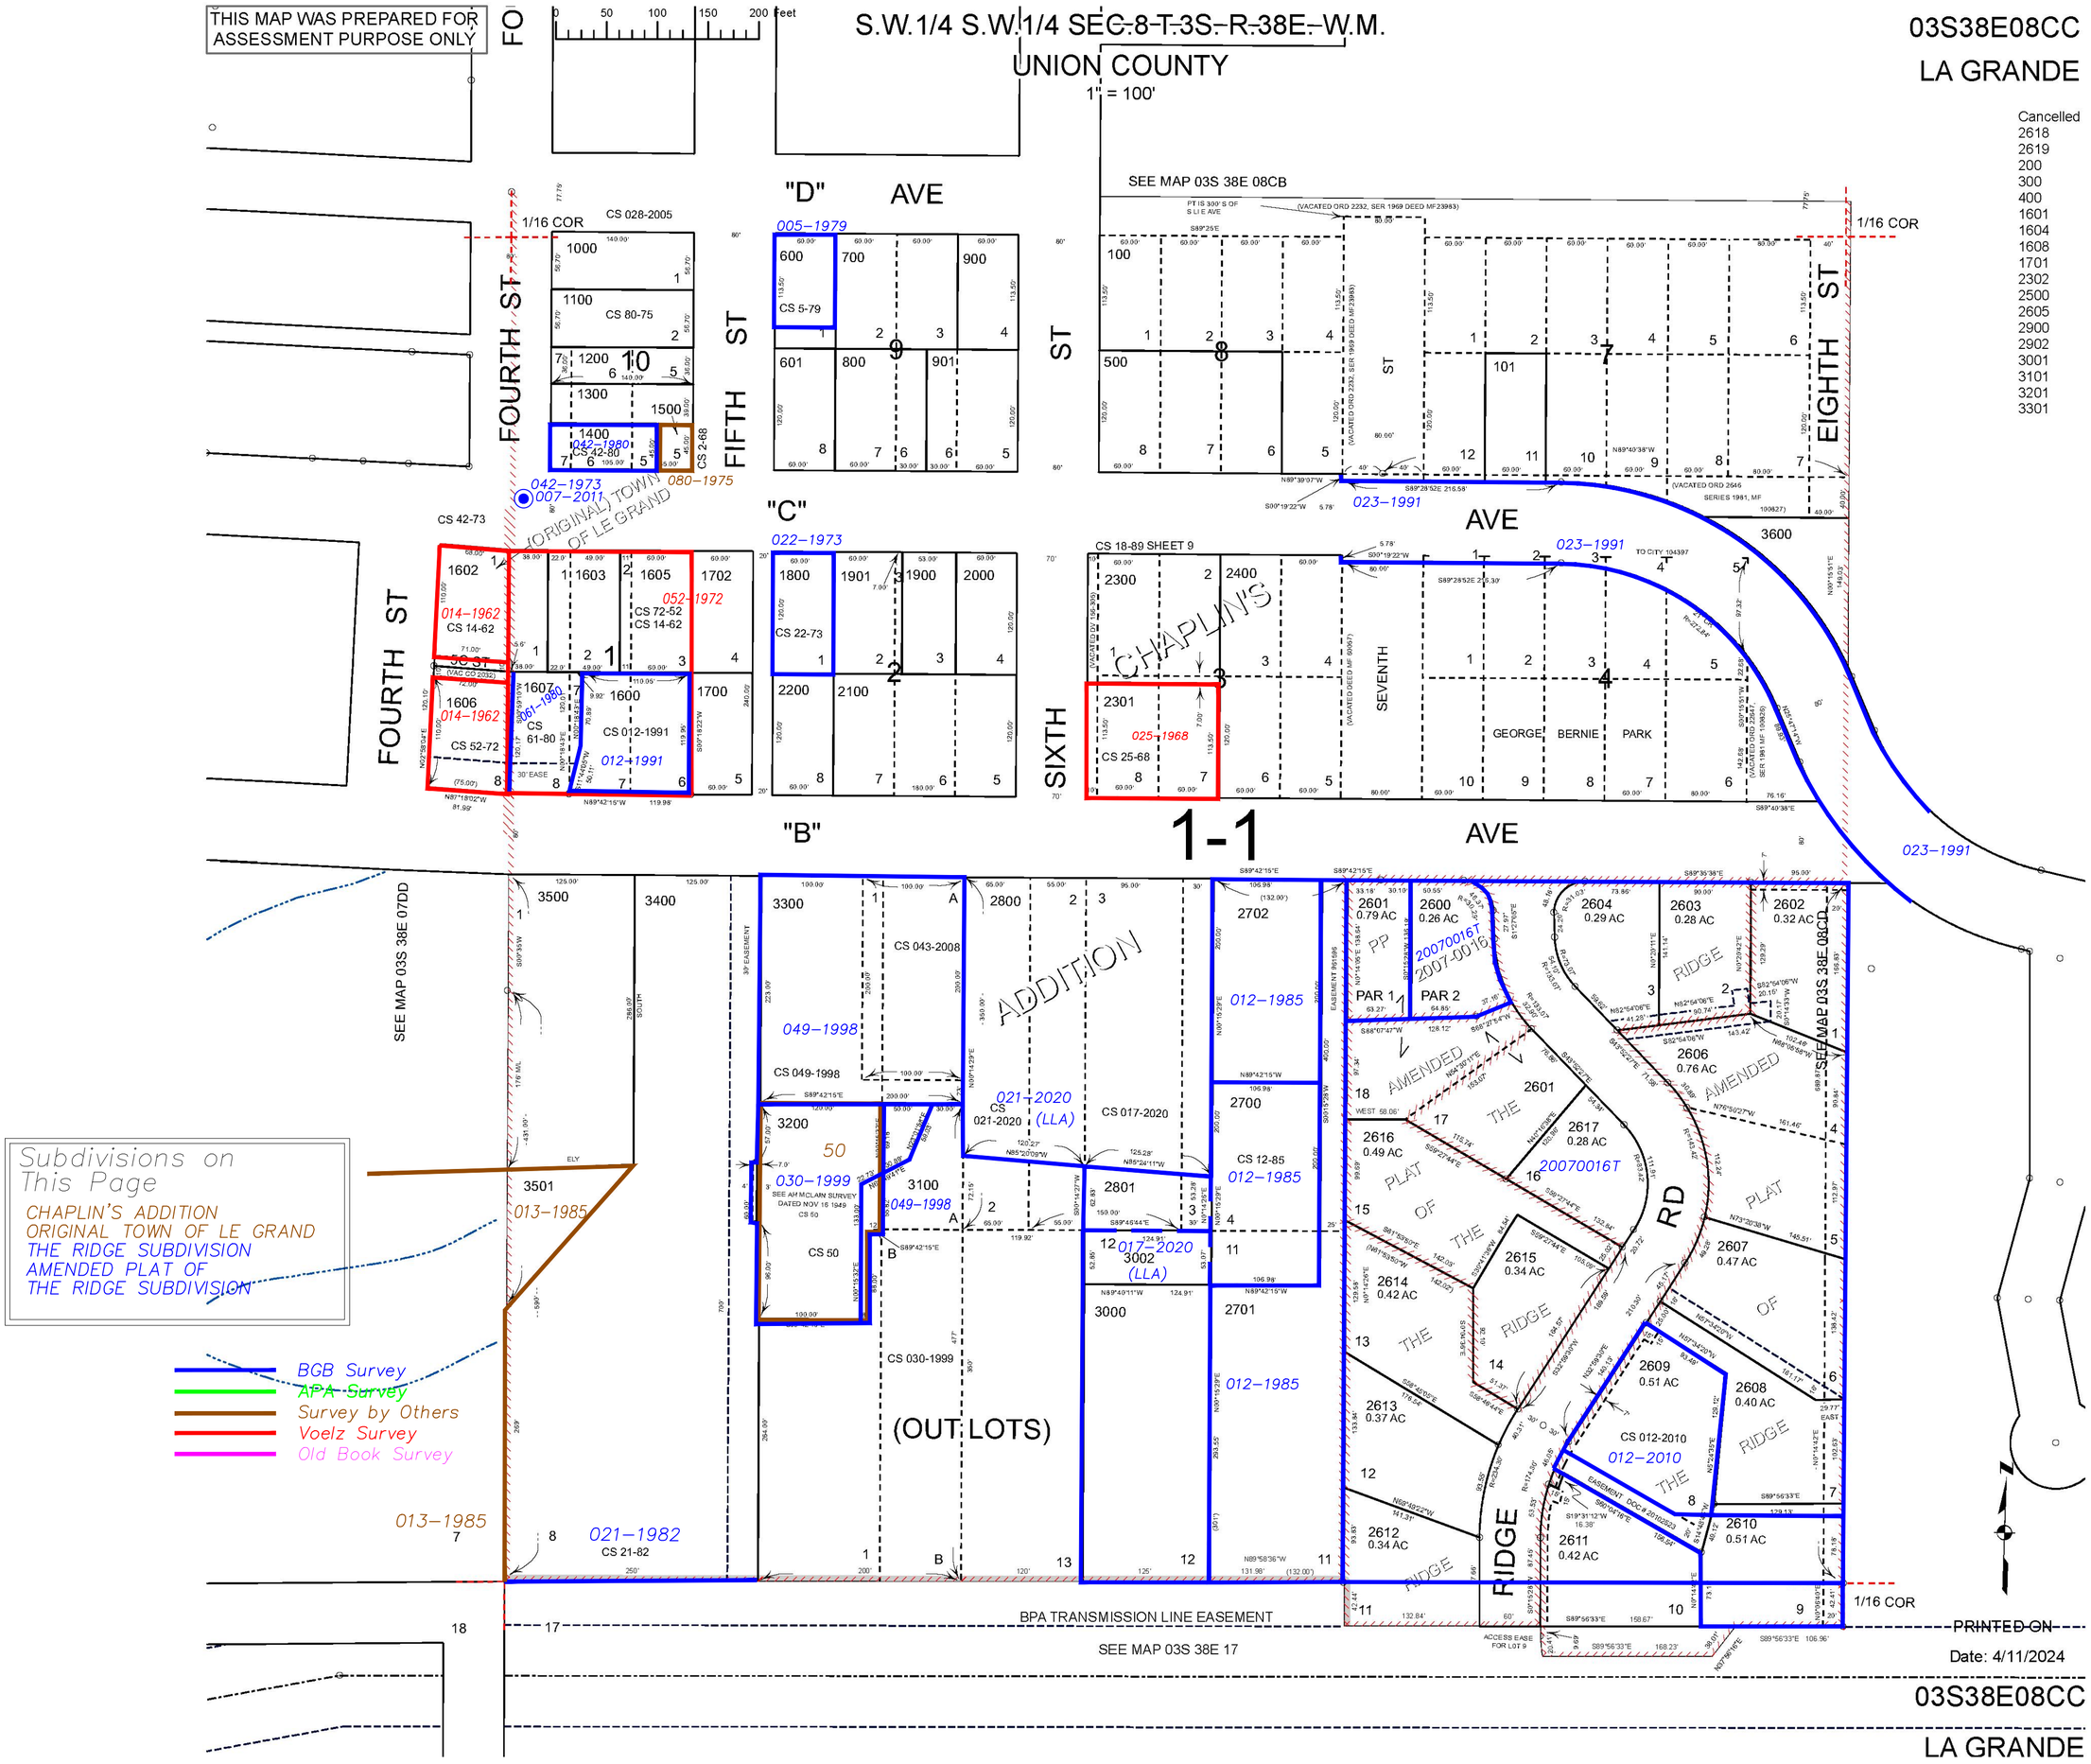
THIS MAP WAS PREPARED FOR ASSESSMENT PURPOSE ONLY
S.W.1/4 S.W.1/4 SEC.8 T.3S. R.38E. W.M.
UNION COUNTY
1" = 100'
03S38E08CC
LA GRANDE
Cancelled
2618
2619
200
300
400
1601
1604
1608
1701
2302
2500
2605
2900
2902
3001
3101
3201
3301
SEE MAP 03S 38E 08CB
SEE MAP 03S 38E 07DD
SEE MAP 03S 38E 08CD
SEE MAP 03S 38E 17
FOURTH ST
FIFTH ST
SIXTH ST
EIGHTH ST
"D" AVE
"C" AVE
"B" AVE
1-1
(ORIGINAL) TOWN OF LE GRAND
CHAPLIN'S
ADDITION
(OUT LOTS)
RIDGE RD
AMENDED PLAT OF THE RIDGE
SEVENTH
GEORGE BERNIE PARK
BPA TRANSMISSION LINE EASEMENT
1/16 COR
Subdivisions on This Page
CHAPLIN'S ADDITION
ORIGINAL TOWN OF LE GRAND
THE RIDGE SUBDIVISION
AMENDED PLAT OF THE RIDGE SUBDIVISION
BGB Survey
APA Survey
Survey by Others
Voelz Survey
Old Book Survey
PRINTED ON
Date: 4/11/2024
03S38E08CC
LA GRANDE