Township 3 South
Range 38 East

LEGEND

- Road by petition
- Road by deed
- Vacated roadway
- Approximate location of roadway due to inaccurate or unretraceable description

or

N

The following documents cannot be accurately plotted, but appear to be within this Township:

PETITION #135 IS AN APPROPRIATION FOR THE IMPROVEMENT OF "GEKELERS LANE". NO DESC. GIVEN.
PETITION #149 IS AN APPROPRIATION FOR THE IMPROVEMENT OF "LADD CANYON ROAD"--NO DESCRIPTION GIVEN.
PETITION #296 CANNOT BE ACCURATELY PLOTTED. PETITION WAS WITHDRAWN ONLY DESCRIPTION IS "STARTS AT SE COR NE 1/4 S2 T3S R38E"
PETITION #736 VACATES UNION AVENUE.
PETITION #764 VACATES ALLEY IN BLOCK 20 OF WILLIAMSON'S ADDITION
PETITION #767 REDUCES WIDTH OF "Q" AVENUE TO 60 FEET.
BK 80 PAGE 219 TRANSFERS LOT 4 BLOCK 276 OF THE ODD FELLOWS CEMETERY TO UNION COUNTY
BK 74 PAGE 121A CALLS ROAD 60 FT. WIDE IN THE SW 1/4 SW1/4 S15 PARALLEL AND SOUTH OF RR. NO RR IN SPECIFIED 1/4. COULD BE SW 1/4 NW 1/4.
CANNOT PLACE BK 79 PAGES 370 AND 373 TRANSFERS AN IRREGULAR TRACT IN THE NE 1/4 NE 1/4 S26. UNRETRACEABLE DESCRIPTION
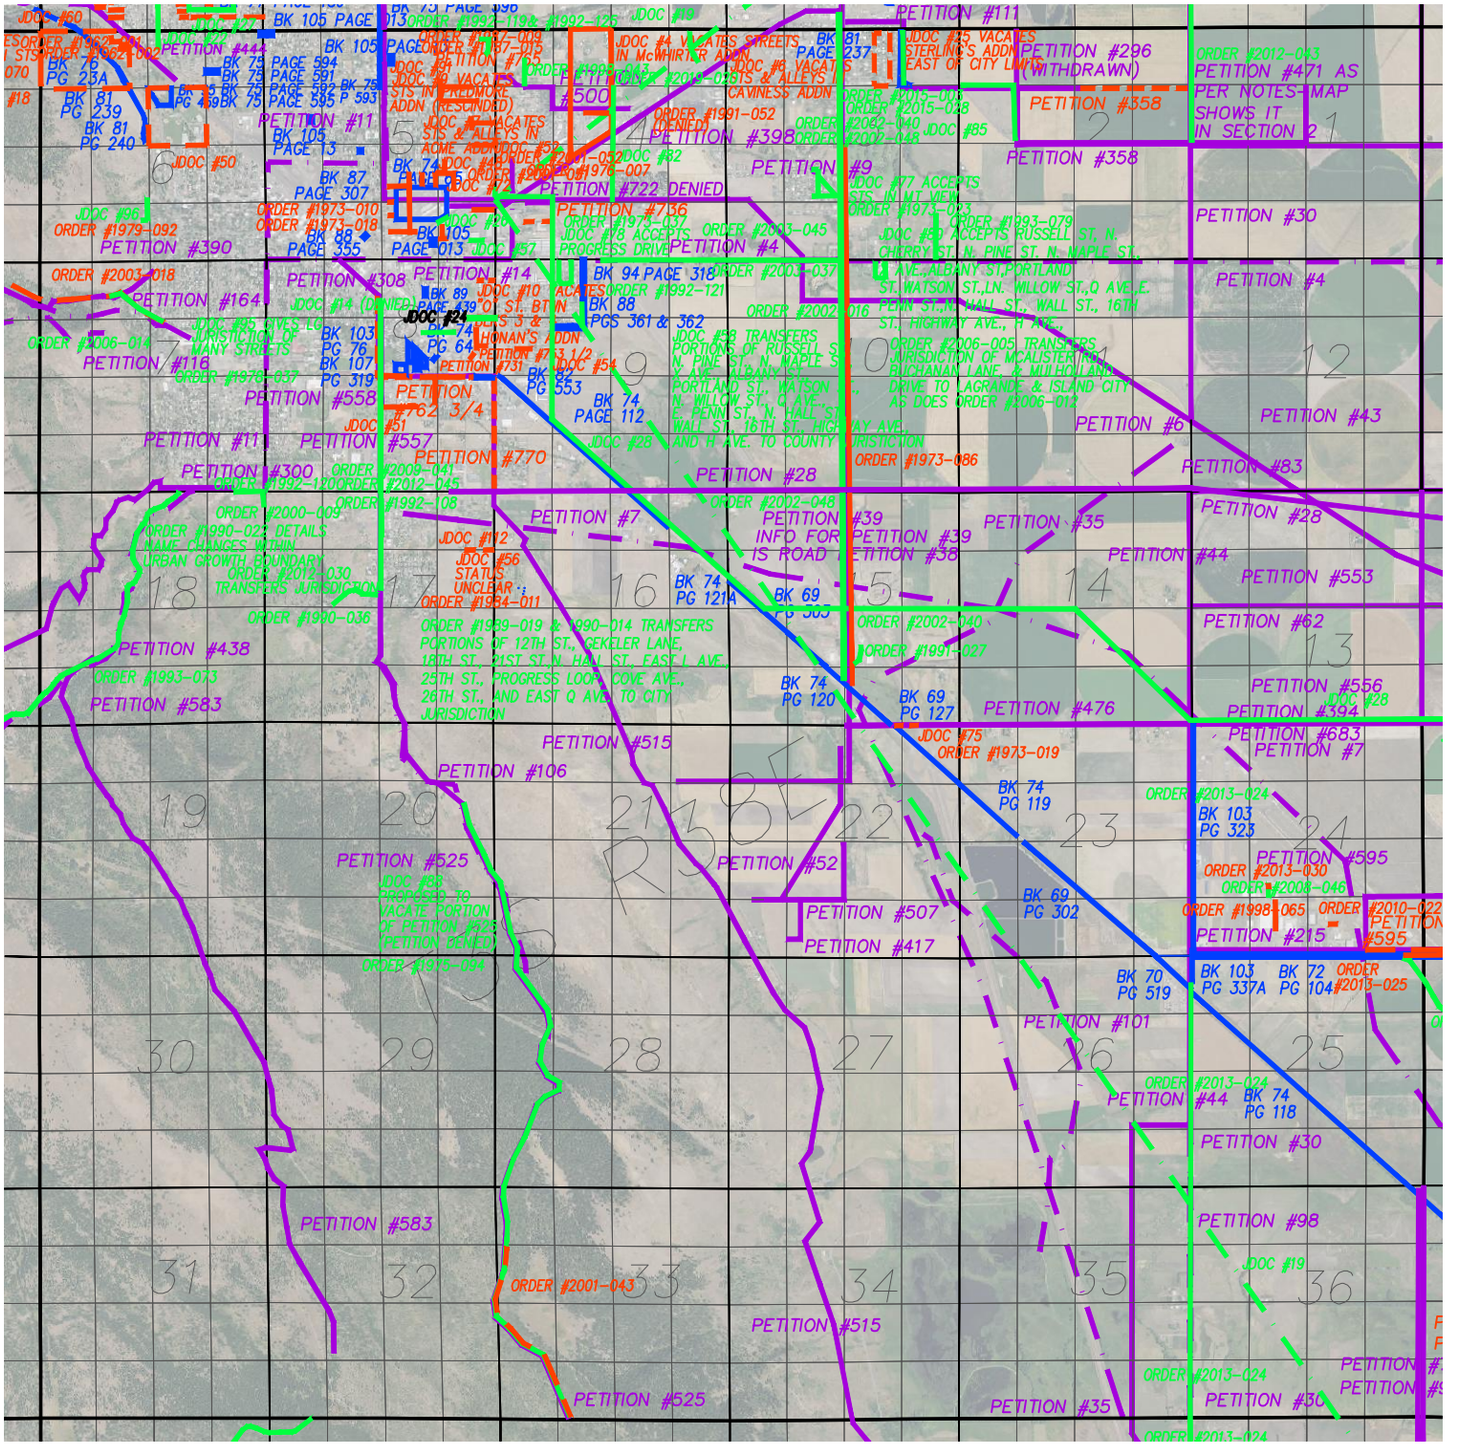
SCALE: 1"=4200'