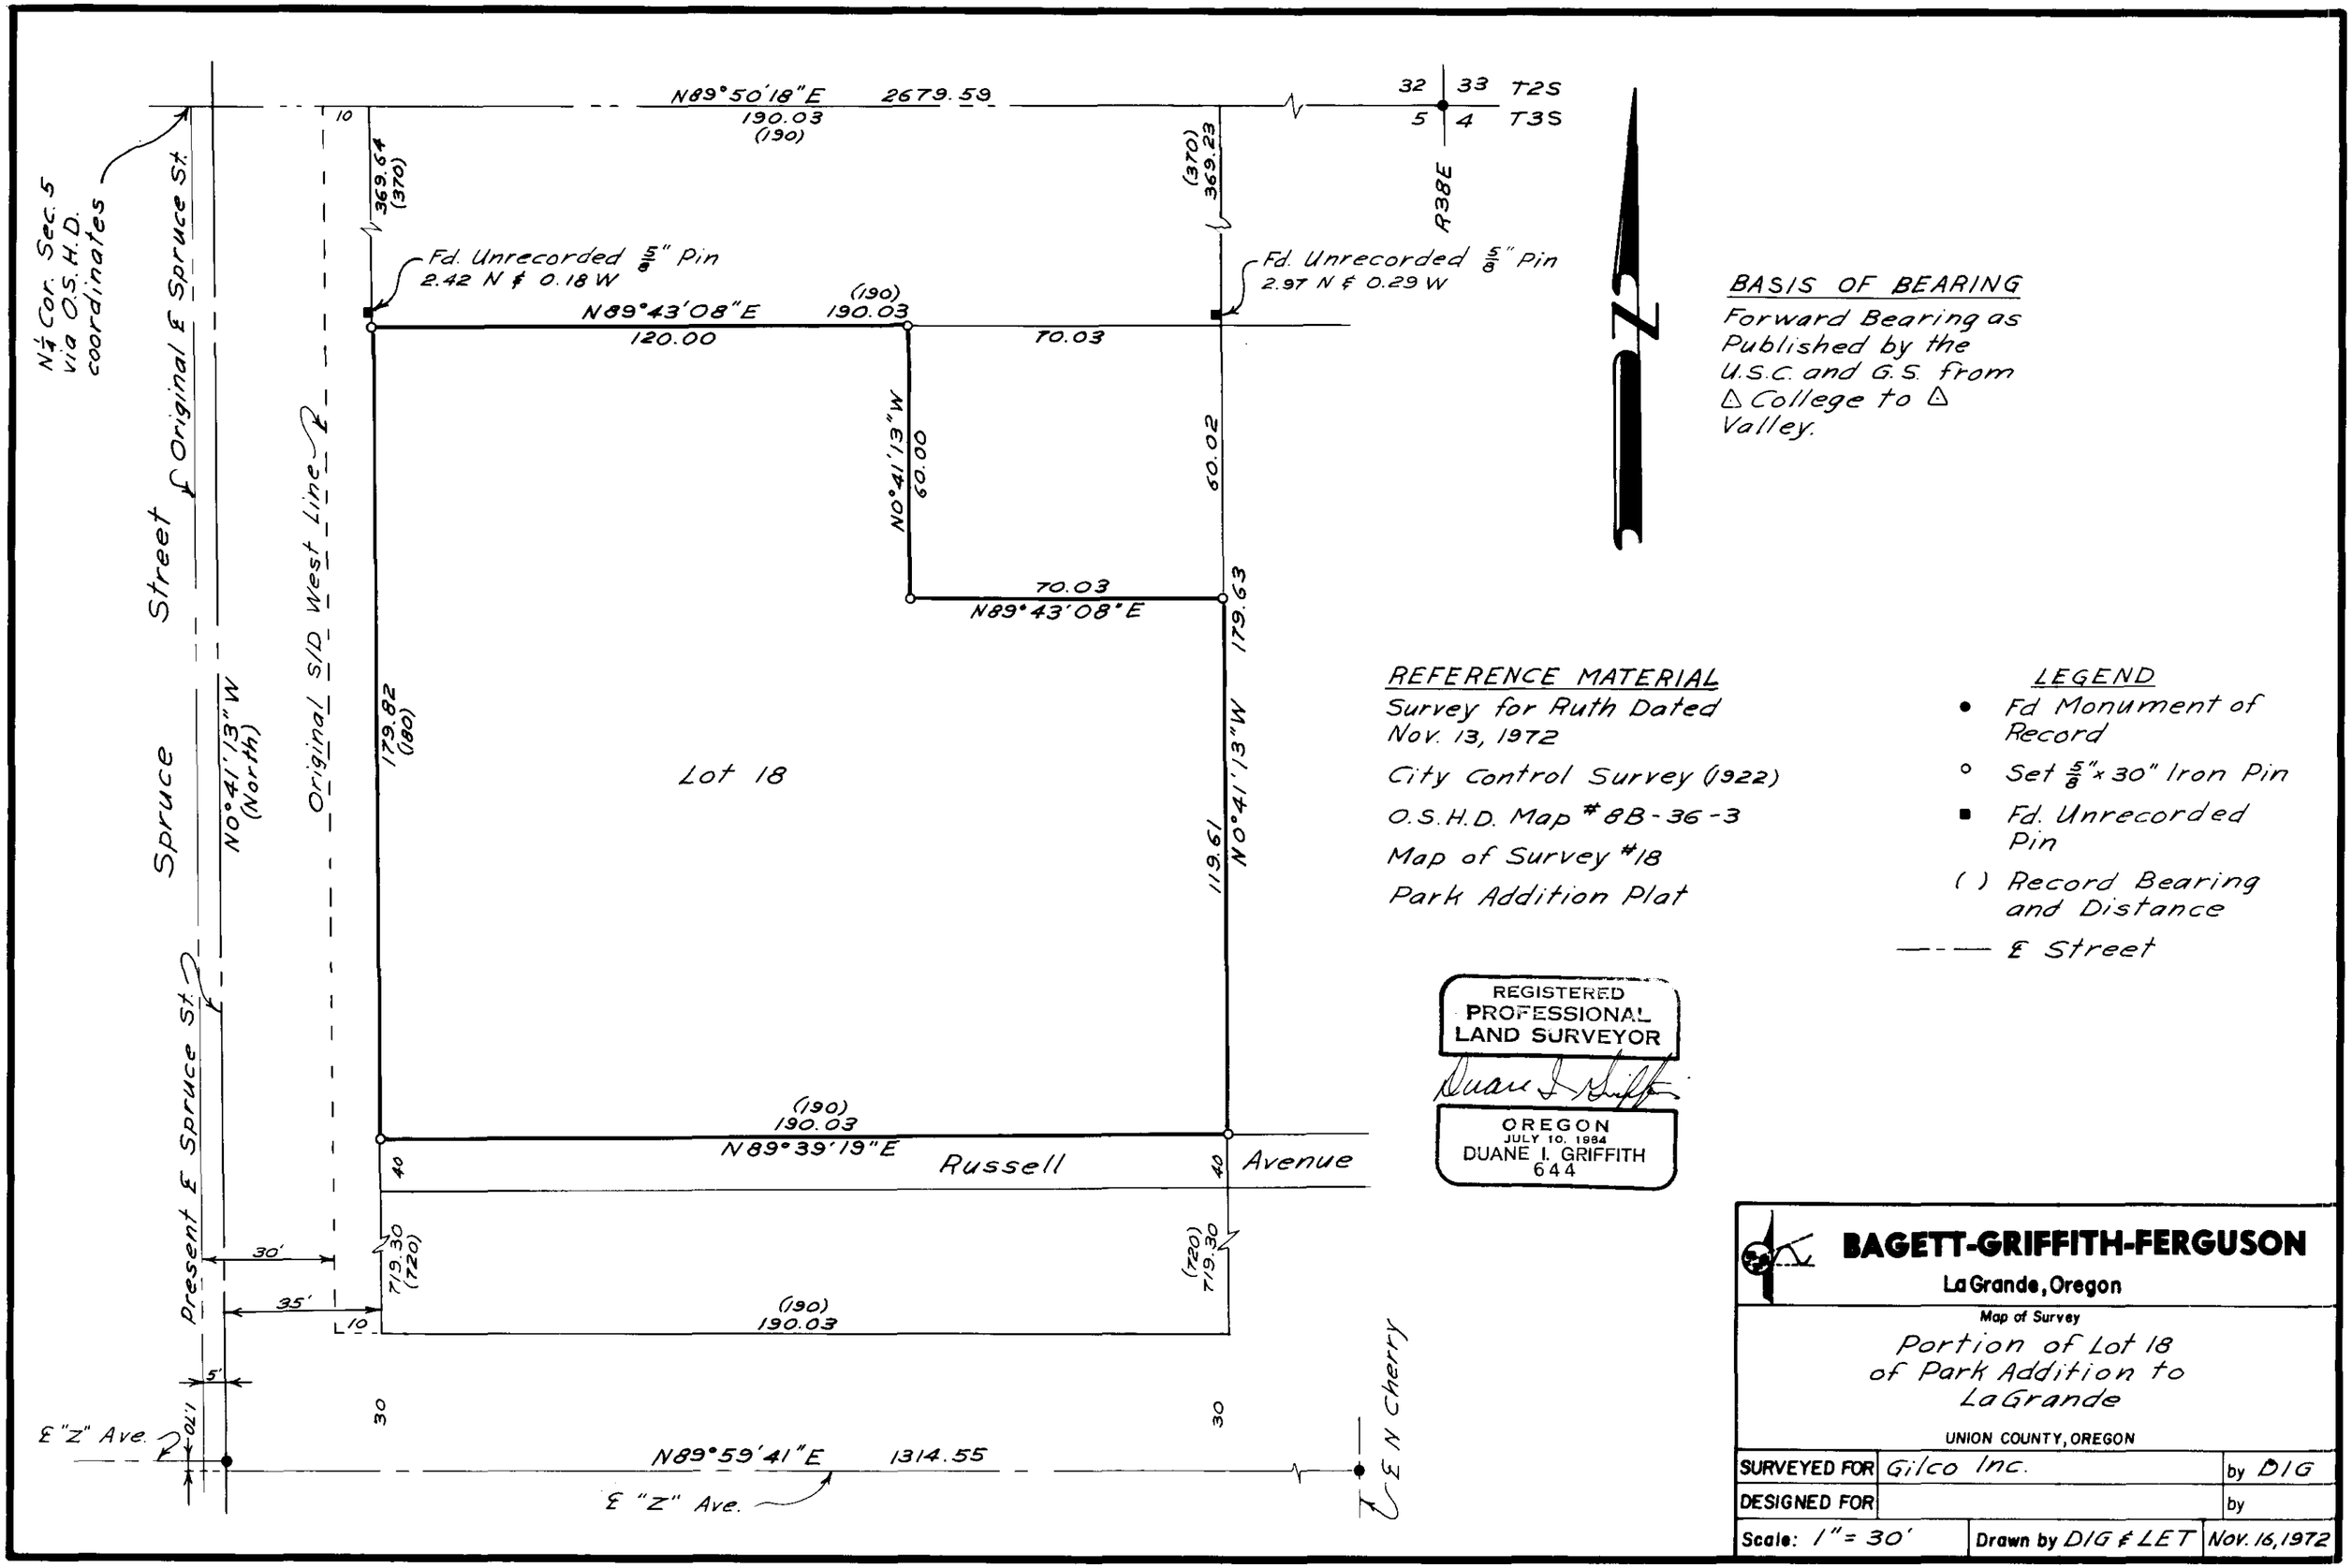

BASIS OF BEARING

Forward Bearing as Published by the U.S.C. and G.S. from △ College to △ Valley.

REFERENCE MATERIAL

Survey for Ruth Dated Nov. 13, 1972

City Control Survey (1922)

O.S.H.D. Map #8B-36-3

Map of Survey #18

Park Addition Plat

LEGEND

- • Fd Monument of Record
- ○ Set 5/8" x 30" Iron Pin
- ■ Fd. Unrecorded Pin
- ( ) Record Bearing and Distance
- — — — ℄ Street

REGISTERED
PROFESSIONAL
LAND SURVEYOR

Duane I. Griffith

OREGON
JULY 10, 1984
DUANE I. GRIFFITH
644

BAGETT-GRIFFITH-FERGUSON
La Grande, Oregon

Map of Survey

Portion of Lot 18
of Park Addition to
La Grande

UNION COUNTY, OREGON

SURVEYED FOR	Gilco Inc.	by DIG
DESIGNED FOR		by
Scale: 1" = 30'	Drawn by DIG & LET	Nov. 16, 1972

104-12