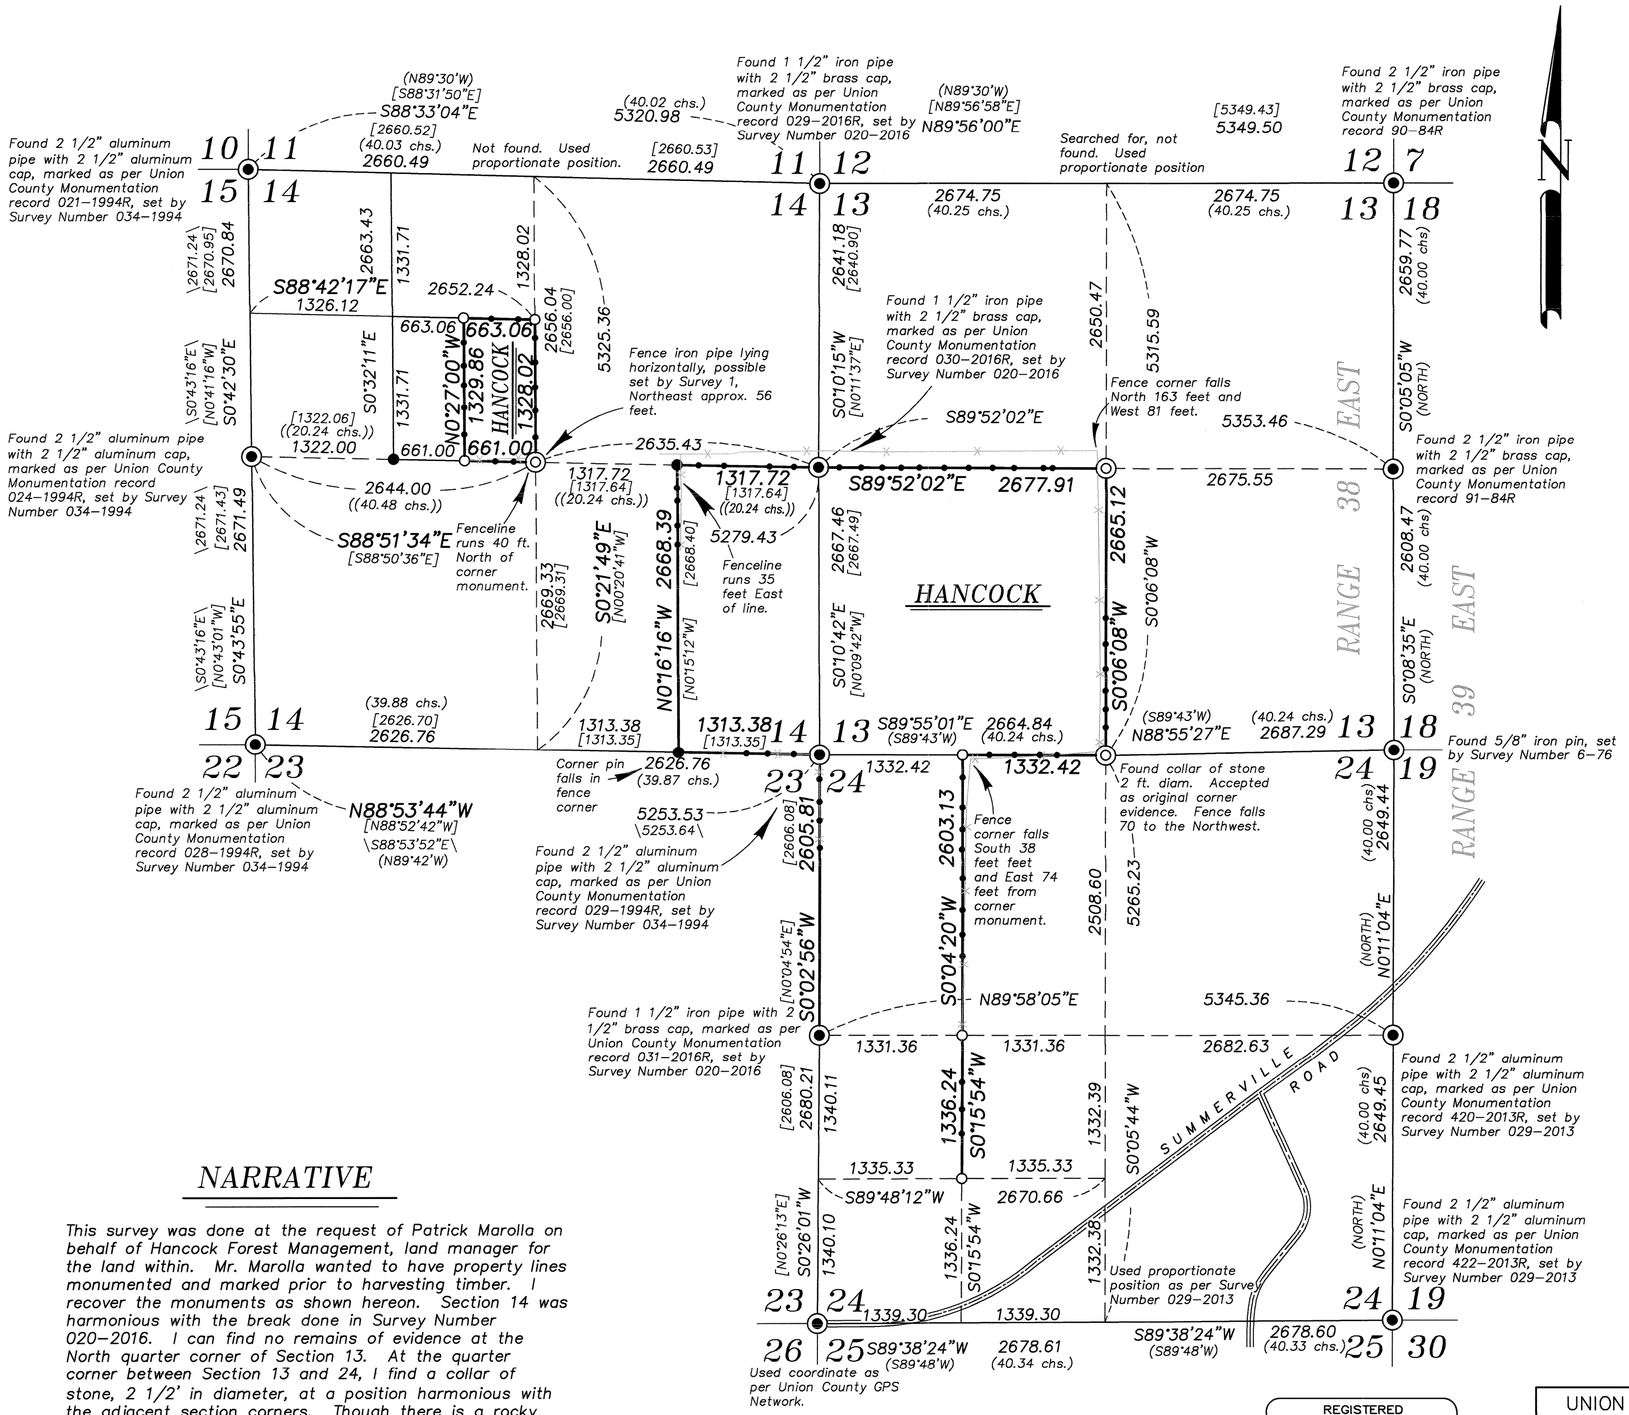

BASIS OF BEARING

The East/West centerline of Section 21, Township 1 North, Range 38 East of the Willamette Meridian being North 86°13'28" West, as per Surveys 033–1994 and 019–1997

SCALE: 1"=1000'

LEGEND

- Found monument as noted, marked as per Union County Monumentation records
- Found 5/8" iron pin with plastic cap marked HDJ DESIGN GROUP, set by Survey Number 020–2016
- Set 5/8"x30" iron pin with 2 1/2" aluminum cap, marked as per Union County Monumentation records, filed separately (1/64th and 1/256th corners not marked or filed with Union County Monumentation records)
- Set 2 1/2" aluminum pipe with 3" aluminum cap marked as per Union County Monumentation records, filed separately
- \ \ Record measurement as per Survey Number 034–1994
- [ ] Record measurement as per Survey Number 020–2016
- (( )) Record measurement as per Old Book Survey Page 268
- ( ) Record measurement as per GLO Contract No. 120, dated May 27, 1867, executed by Joseph Gray
- Fenceline
- Steel fencepost set on line
- Centerline

REFERENCE MATERIAL

Union County Monumentation Records
Survey Number 1
Survey Number 6–76
Survey Number 034–1994
Survey Number 029–2013
Survey Number 020–2016
Old Book Survey Page 268

Field Notes from GLO Contract No. 120, dated May 27, 1867, executed by Joseph Gray

DEED REFERENCES
Microfilm Document Number 62041
Microfilm Document Number 120706
Microfilm Document Number 982456
Microfilm Document Number 20021465
Microfilm Document Number 20134269
Microfilm Document Number 20134270
Microfilm Document Number 20141649
Microfilm Document Number 20160764
Microfilm Document Number 20161538
Microfilm Document Number 20162895

NARRATIVE

This survey was done at the request of Patrick Marolla on behalf of Hancock Forest Management, land manager for the land within. Mr. Marolla wanted to have property lines monumented and marked prior to harvesting timber. I recover the monuments as shown hereon. Section 14 was harmonious with the break done in Survey Number 020–2016. I can find no remains of evidence at the North quarter corner of Section 13. At the quarter corner between Section 13 and 24, I find a collar of stone, 2 1/2' in diameter, at a position harmonious with the adjacent section corners. Though there is a rocky area approx. 200 feet to the West, the immediate vicinity is otherwise devoid of stone. I accept this as remains of the original corner monument. Section subdivisions were done as per BLM Manual of Instructions 2009. I find fences off as shown.

I find no other unusual conditions with this survey.

REGISTERED
PROFESSIONAL
LAND SURVEYOR
OREGON
JUNE 2, 2010
JEFFREY S. HSU
83571
Renewal Date: June 30, 2019

UNION COUNTY SURVEYOR
Date Received 5/14/19
Date Filed 5/14/19
By
File No. 008-2019

BAGETT, GRIFFITH & BLACKMAN
2006 Adams Avenue, LaGrande, Oregon
Map of Survey

Situate in Sections 13, 14 and 24, Township 1 North, Range 38 East of the Willamette Meridian

UNION COUNTY, OREGON

SURVEYED FOR	Hancock Forest Management	
SURVEYED BY	J. S. H.	
Scale: 1" = 1000'	Drawn by: J. S. H.	May 2019

SURVEY NUMBER 008–2019